Marlow: The Chase

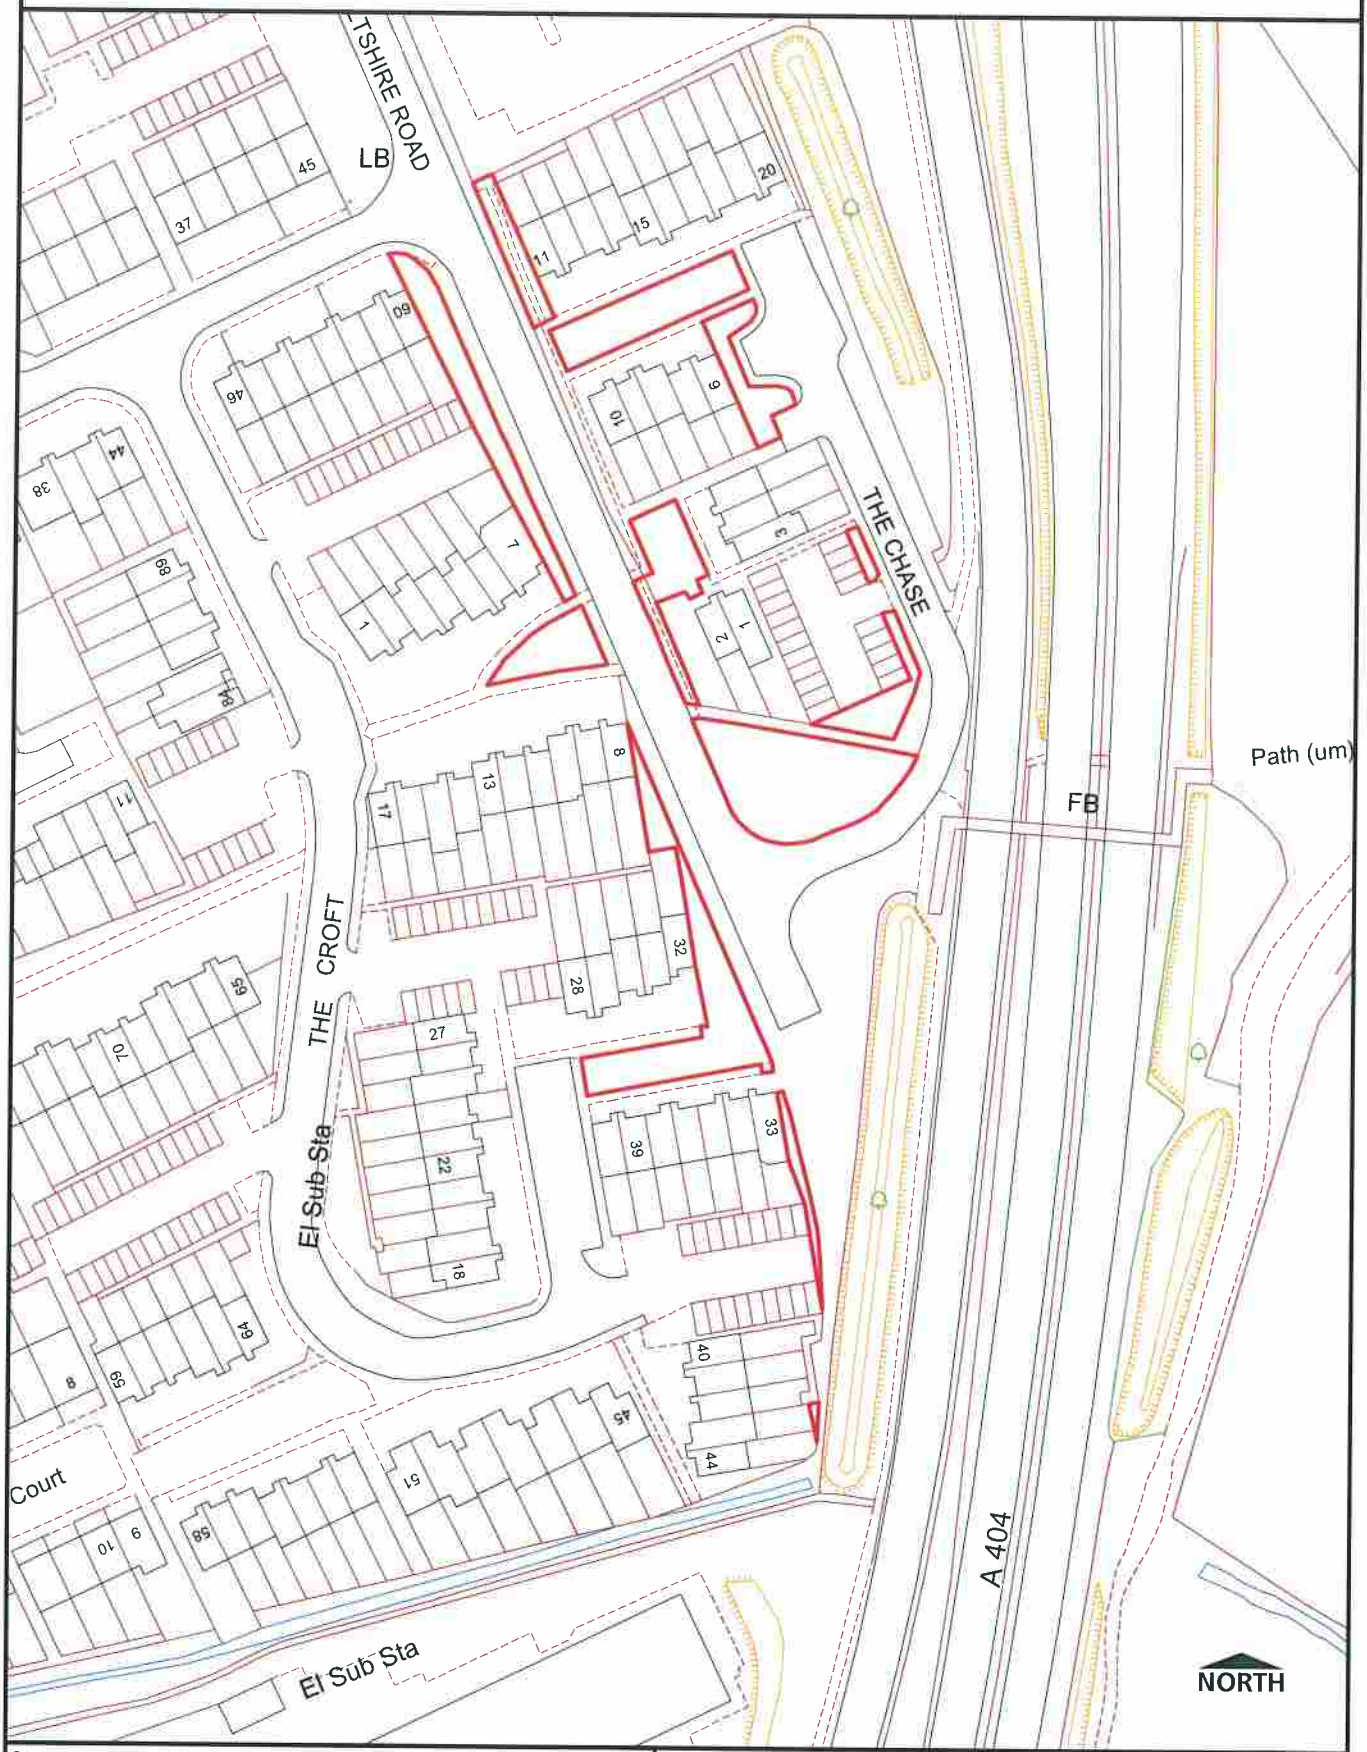

Statement of Purpose:
Site Plan for Council Business Use Only

Map produced in MapInfo GIS by:	Scale:	Date:
stownsen	1:1250	15/03/2016

Saved as Layout in Workspace Path/Name:

OS mapping. © Crown Copyright and database rights 2011 Ordnance Survey 100023306.
Print for the public: You are not permitted to copy, sub-license, distribute, sell or otherwise make available the Licensed Data to third parties in any form.
Aerial Photo Imagery 2010 and 2006: © Getmapping plc. www.getmapping.com.

Spatial Information Management
ICT Business Systems
Queen Victoria Road
High Wycombe Bucks HP11 1BB

www.wycombe.gov.uk